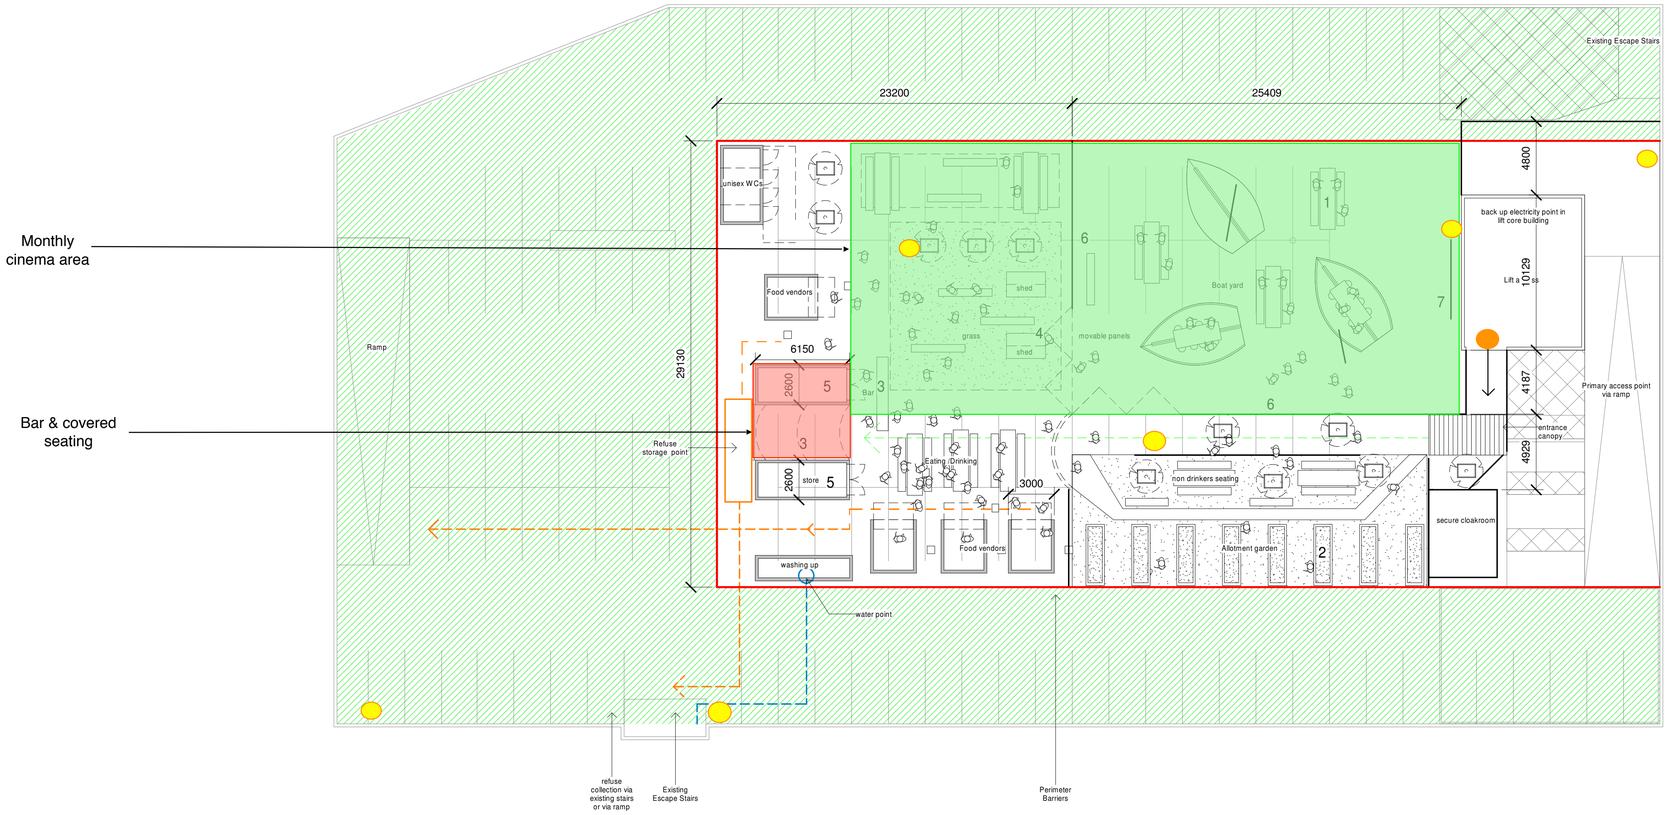

1 Proposed - Fourth Floor Plan 1

1 : 200

Notes

1. Do not scale this drawing.
2. All dimensions must be checked on site and any discrepancies verified with the architect.
3. Unless shown otherwise, all dimensions are to structural surfaces.
4. Drawing to be read with all other issued information. Any discrepancies to be brought to the attention of the architect.

This is not a construction drawing, it is unsuitable for the purpose of construction and must on no account be used as such.

Plan Key

1. Temporary timber benches
2. Temporary timber planters zone
3. Temporary bar enclosure (1 storey)
4. Temporary single seats/stools
5. Temporary lockable storage
6. Temporary modular partitions (1 storey)
7. Temporary cinema screen

Barrier prohibiting access into buffer zone

Buffer zone prohibiting access to edges of car park

Inter

Rev	Date	Description	Initials

Project name

PRECINCT PROJECT
STRETFORD

Drawing number — Rev

0000 - 0022

Drawing

Detailed Layout Plan

Purpose of issue — Date

02/08/21

Scale — Drawn

1 : 200 @ A1 — Author

Client — Checked

- — Checker