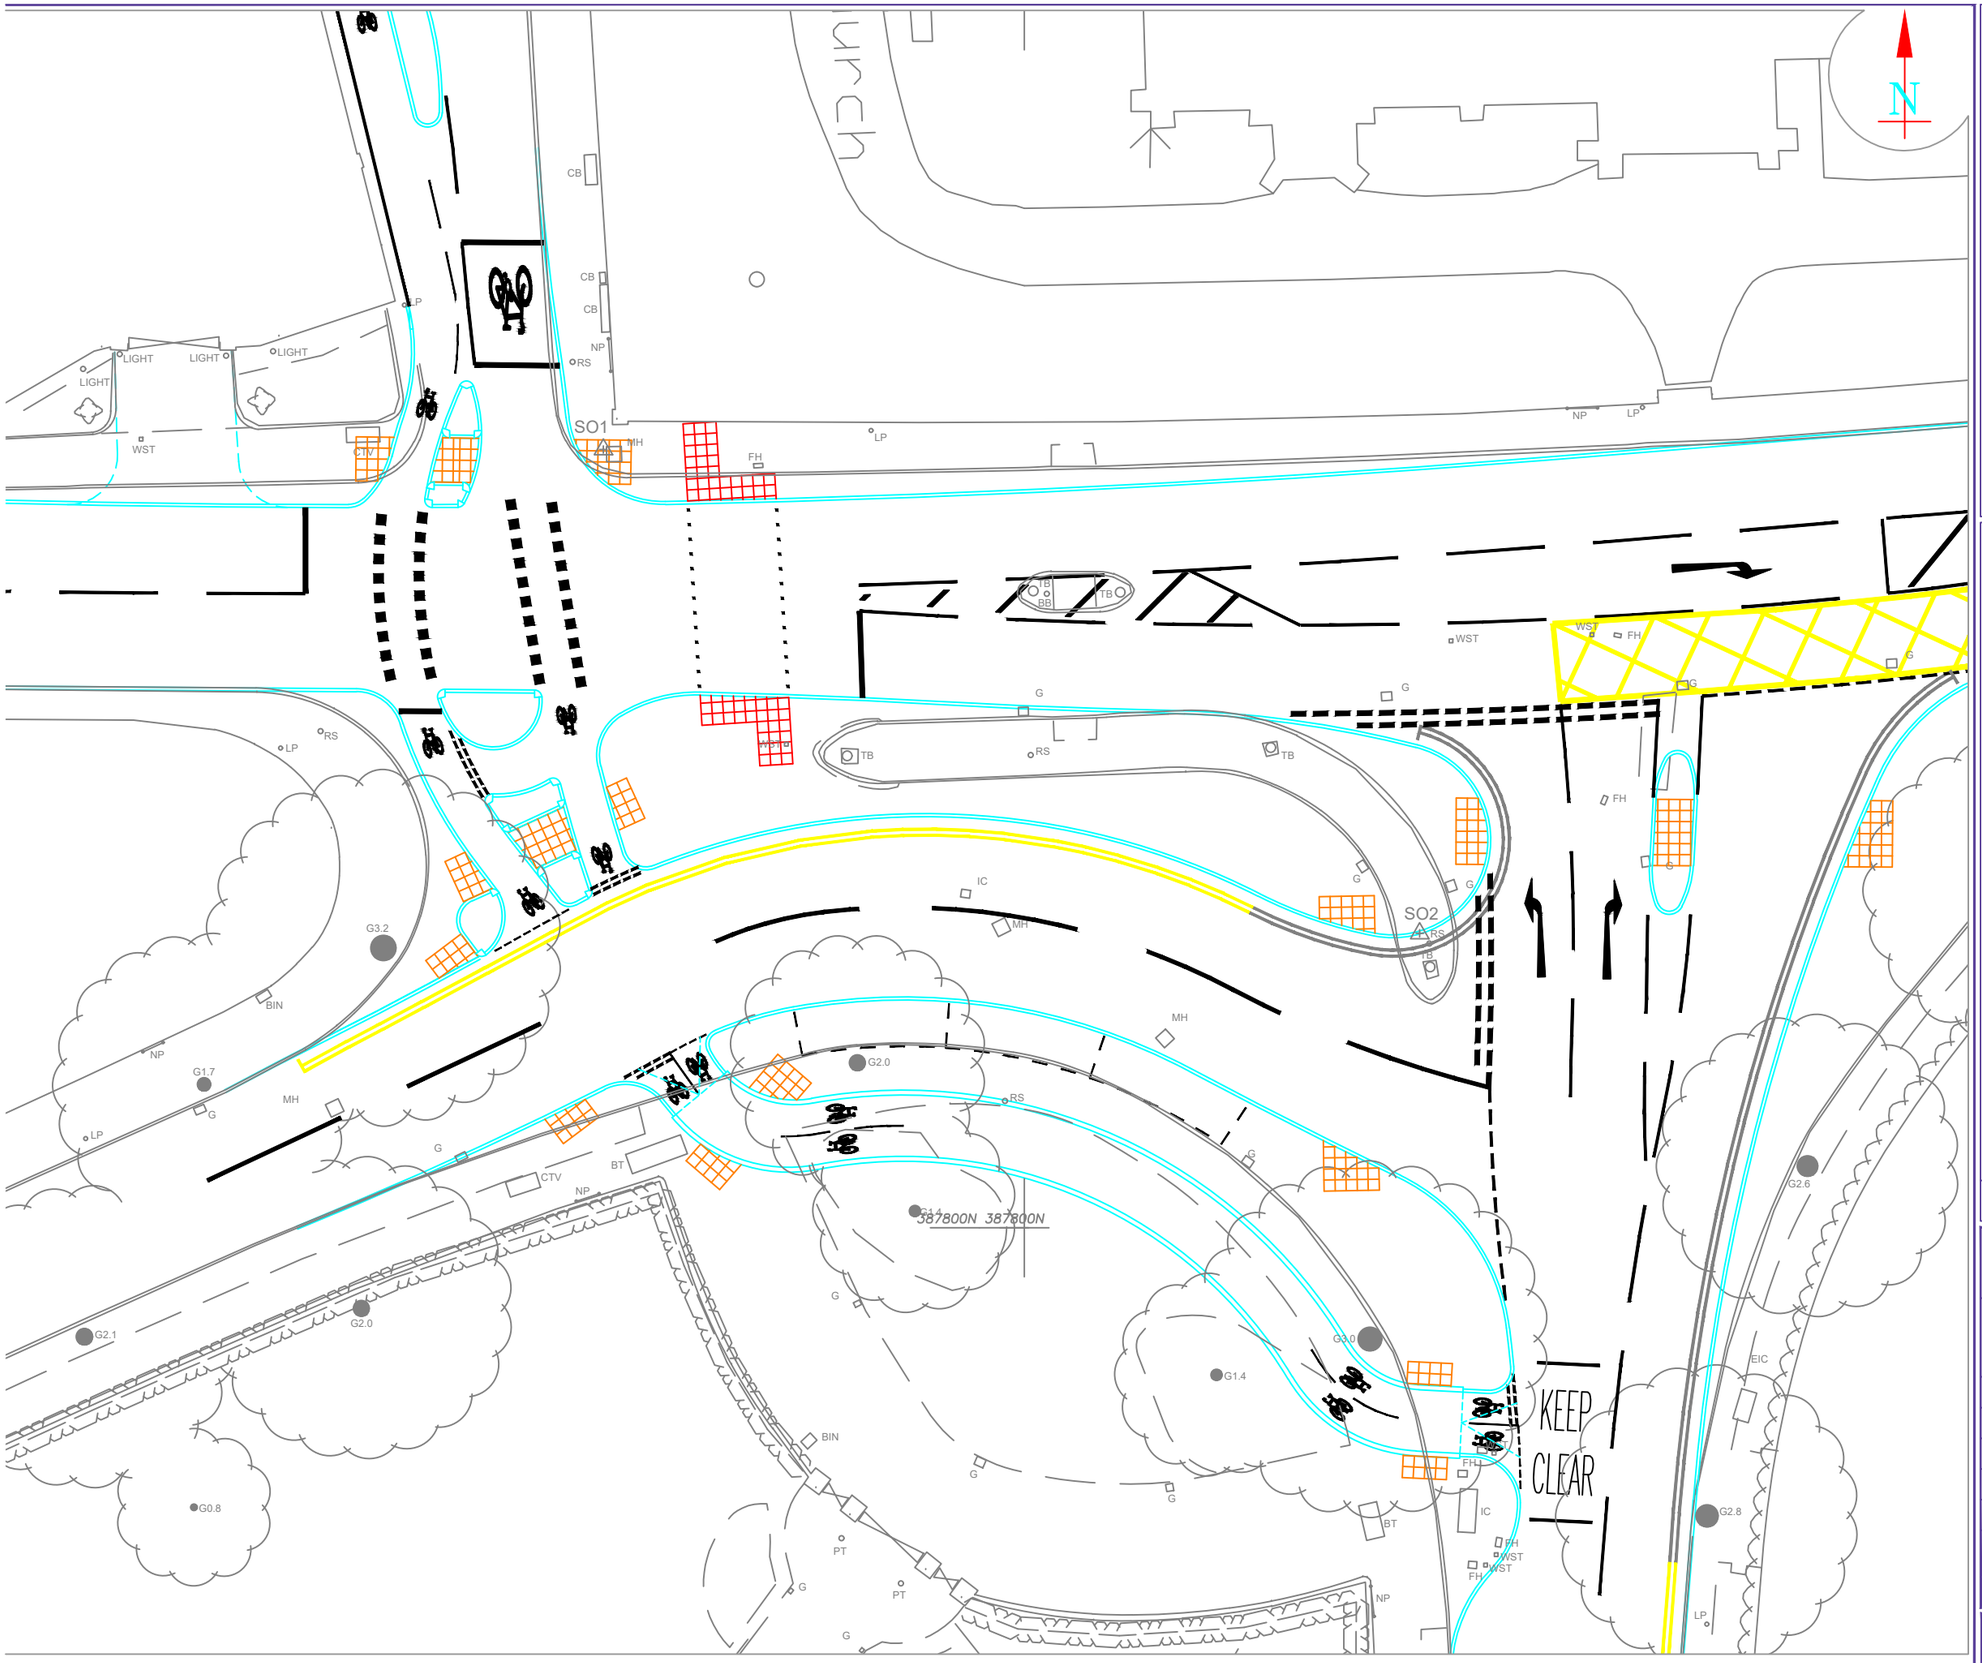


KEY

- Red tactiles
- Buff tactiles
- Buff corduroy tactiles
- Proposed 'No Waiting At Any Time' parking restrictions
- Existing parking restrictions

| REVISIONS | DATE | BY | APP |
|---|---|---|---|

SCALE 1:250

0.0 1 2 3 4 5 6 7 8 9 10 11 12 13 14 15 metre

# Dunham Road E of Gorsey Lane, Altrincham (GA)

| | | | |
|---|---|---|---|
| SUBDISTRICT | General Arrangement | | |
| OS_REF | | STATUS | Draft |
| DATE | Dec 21 | CDB APPROVED | |
| DRAWN BY | RL | SITE CHCKD BY | - |
| FILENAME | Dunham Rd E of Gorsey Ln.dwg | | |
| XREFS | | | REV |
| DWG No. | A3/TF339/0000/001 | | - |

© Crown copyright and database rights 2011 Ordnance Survey 0100022610.Use of this data is subject to terms and conditions: You are granted a non-exclusive, royalty free, revocable licence solely to view the Licensed Data for non-commercial purposes for the period during which Transport for Greater Manchester makes it available; you are not permitted to copy, sub-license, distribute, sell or otherwise make available the Licensed Data to third parties in any form; and third party rights to enforce the terms of this licence shall be reserved to Ordnance Survey.

**Transport for Greater Manchester**
Urban Traffic Control Unit
Tel: 0161-247 3150
Fax: 0161-228 1530
email: gmutc@tfgm.com