X = CCTV CAMERA'S
□ = EMERGENCY LIGHTING
O = SMOKE/HEAT DETECTOR.
* = FIRE EXTINGUISHERS

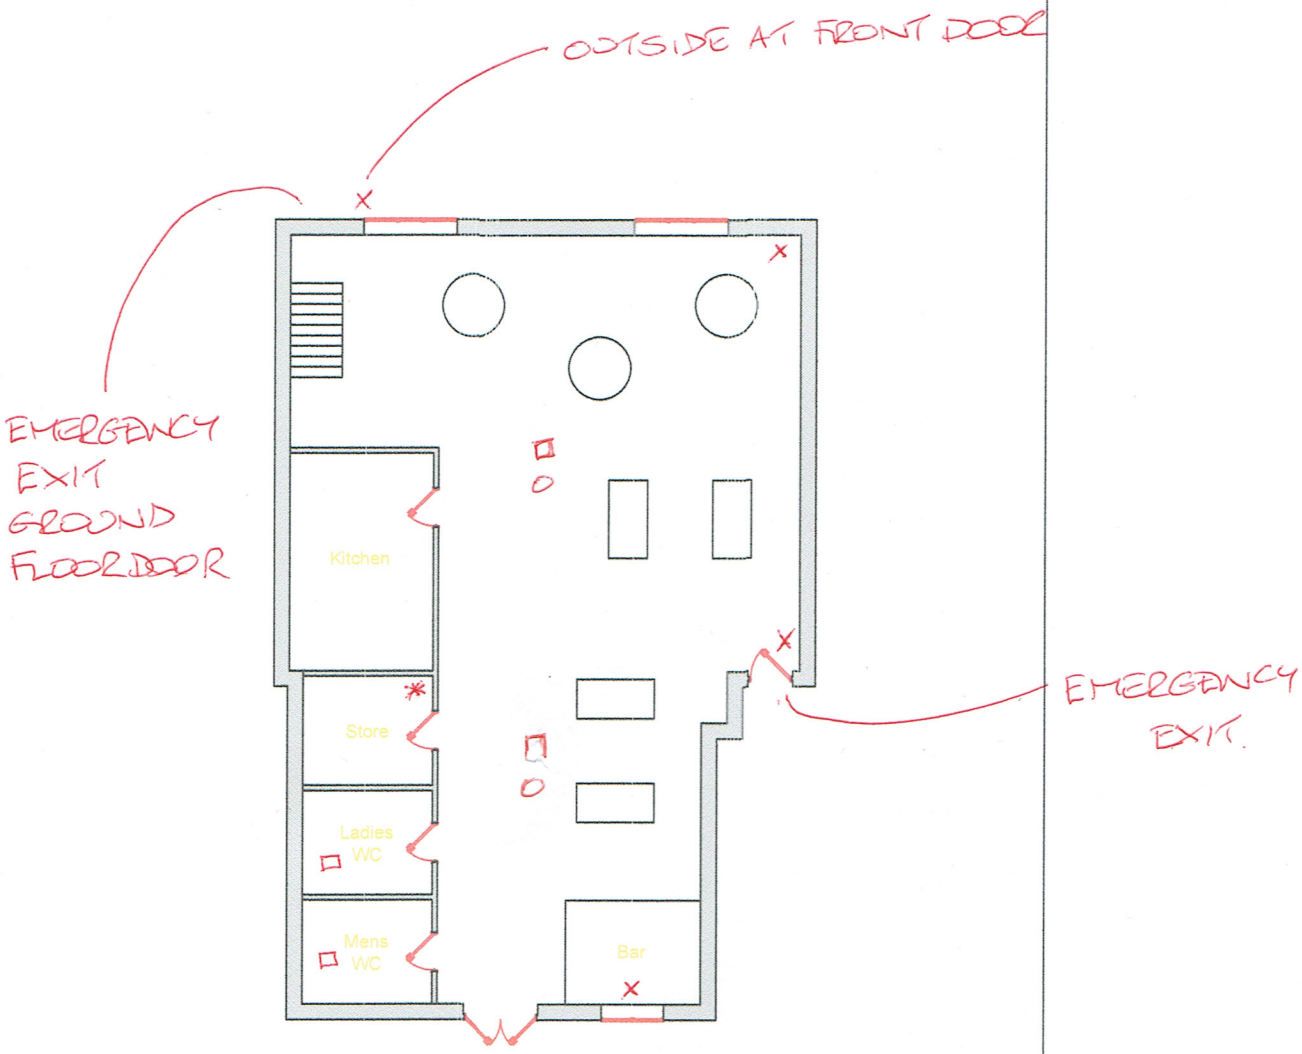

0m 5m 10m
Scale 1:100

Notes

1. Do not scale from this drawing.

Rev	Modifications	By	Chk	App	Date

164A Barton Road
Stretford
M32 8DP

Proposed First Floor Plan

Drawn by	Checked by	Approved by
GR	DL	DL
Date 27.08.2020	Date 27.08.2020	Date 27.08.2020

Status	Scale @ A3
Final	1:100

Drawing Number	Revision
DL.DRG.003	-